专 业	签 名	日 期	专 业	签 名	日 期
建 筑			暖 通		
结 构			电 气		
给排水			其 他		

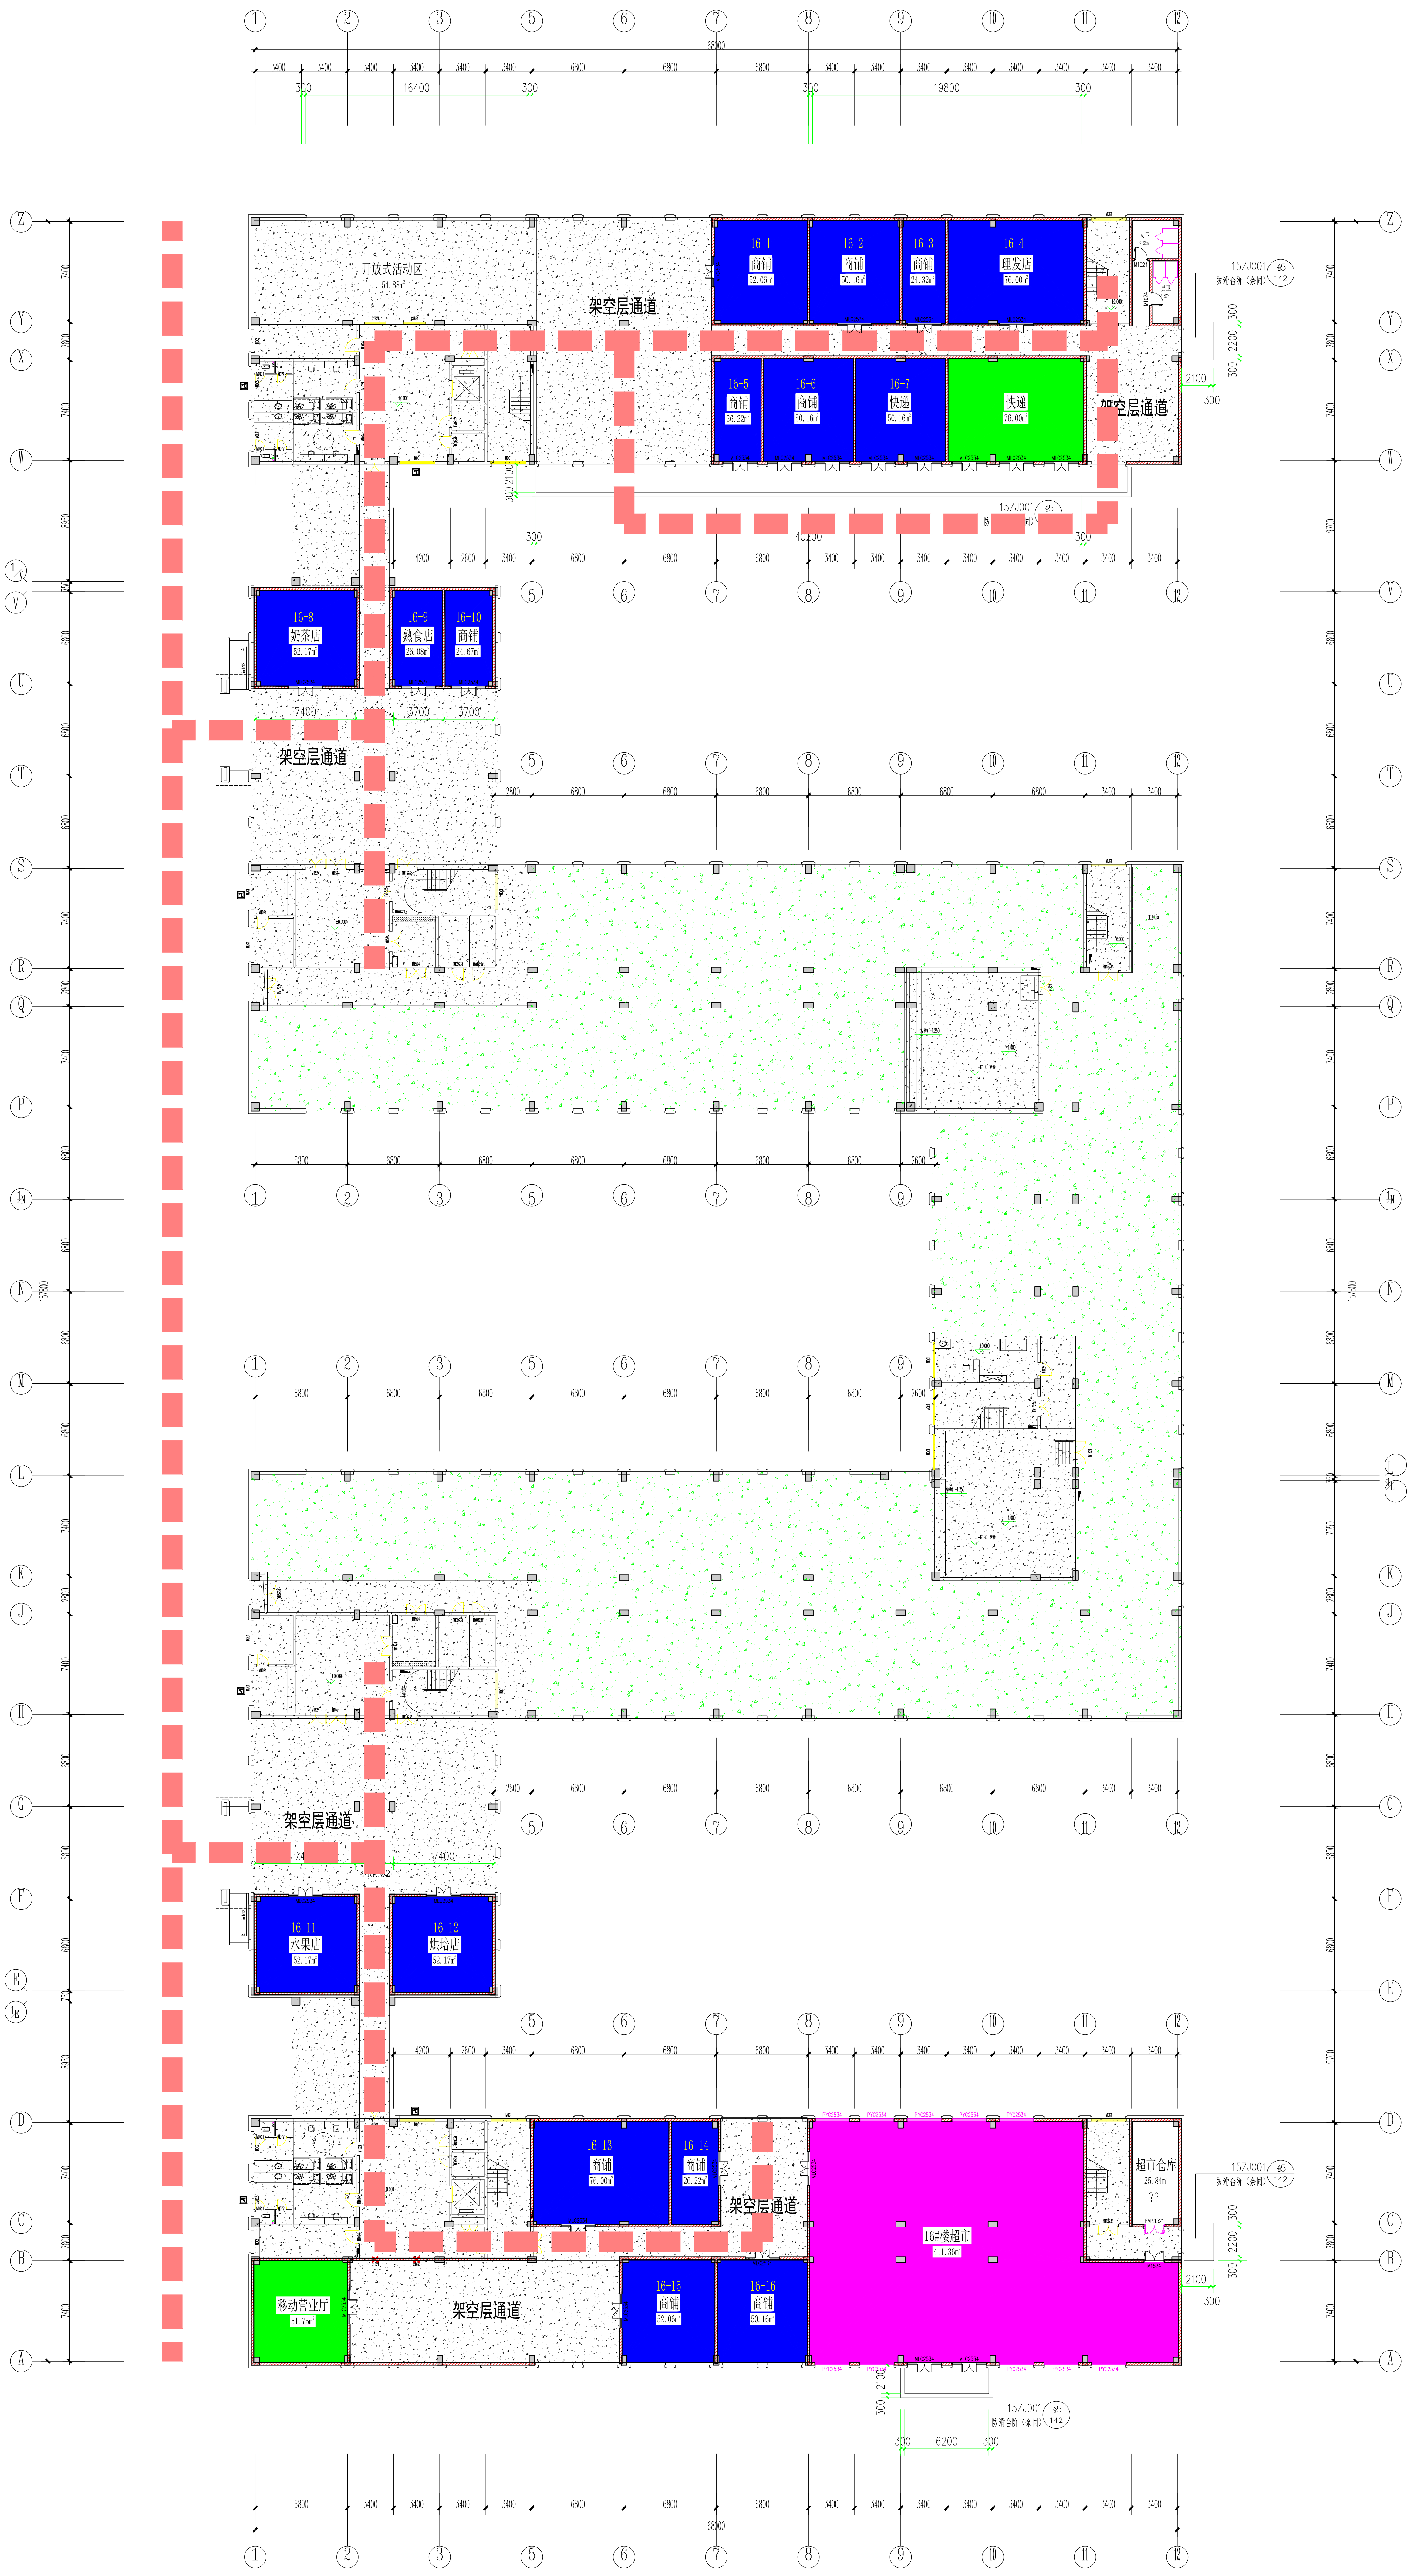
开放式活动区
154.88㎡
架空层通道
16-1 商铺 52.06㎡
16-2 商铺 50.16㎡
16-3 商铺 24.32㎡
16-4 理发店 76.00㎡
16-5 商铺 26.22㎡
16-6 商铺 50.16㎡
16-7 快递 50.16㎡
快递 76.00㎡
架空层通道
女卫
男卫
15ZJ001 防滑台阶（余同）
16-8 奶茶店 52.17㎡
16-9 熟食店 26.08㎡
16-10 商铺 24.67㎡
架空层通道
架空层通道
16-11 水果店 52.17㎡
16-12 烘培店 52.17㎡
16-13 商铺 76.00㎡
16-14 商铺 26.22㎡
架空层通道
16#楼超市 411.36㎡
超市仓库 25.84㎡ ??
移动营业厅 51.75㎡
架空层通道
16-15 商铺 52.06㎡
16-16 商铺 50.16㎡
68000
40200
16400
19800

图例

▨	非商业区域
🟩	已招商
🟪	超市
🟦	二期招商
▨	一站式文化活动中心

一层平面图（改造） 1:200

图审单位合格章

图审单位注册师章

设计人员	姓 名	签 名
项目负责人	张亚华	张亚华
专业负责人	胡晓川	胡晓川
审 定 人	张亚华	张亚华
审 核 人	胡晓川	胡晓川
校 对 人	陈红莲	
设 计 人	唐红艳	唐红艳
制 图 人	唐红艳	唐红艳

建设单位 黄石市城发物业管理有限公司

项目名称 湖北工程职业学院新校区（生活区）改造项目 16#楼

图纸名称 一层平面图（改造）

设计号	2022-04-07		
阶 段	施工图	专 业	建筑
日 期	2022.07	图 号	建施-05
版本号	A	页 码	

公司资质章

注册师执业章

二维码

A0+0.00=1189X841

湖北佳境建筑设计有限公司
HUBEI JIAJING ARCHITECTURAL DESIGN CO.LTD
设计证书甲级编号 A142008315
No.A142008315 Class A of Architecture Design (PRC)

本图纸知识产权为本公司独家所有，未经本公司书面许可不得以任何方式进行修改、复制或租借。本图所示全部设计、概念及信息均仅用于指定项目，未经本公司书面许可不得他用。

THIS DRAWING AS AN INSTRUMENT OF SERVICE IS AND REMAINS THE EXCLUSIVE PROPERTY OF OUR COMPANY AND MAY NOT BE REPRODUCED,COPIED OR LOANED BY ANY MEANS WITHOUT WRITTEN PERMISSION FROM OUR COMPANY.ALL DESIGNS, CONCEPTS, AND OTHER INFORMATION SHOWN ON THIS DRAWING ARE ONLY FOR USE IN THIS SPECIFIC PROJECT AND SHALL NOT BE USED OTHERWISE WITHOUT WRITTENPERMISSION FROM OUR COMPANY.